Mandale Group

PROJECT:
RESIDENTIAL CONVERSION
IRVING HOUSE
STATION RD, FOREST HALL
NEWCASTLE UPON TYNE
THE MANDALE GROUP

DRAWING:
COMMERCIAL
LETTING PLAN
-
-
DEED PLANS

ELDER LESTER ARCHITECTS
REEDS MILL, ATLAS WYND,
YARM
TS15 9AD
TEL: 01642 782211
WWW.ELDERLESTER.CO.UK

1956
ELDER LESTER
ARCHITECTS

SCALE: 1:500 @ A3
DRAWN BY: RJT
DATE FIRST PLOTTED: 06/12/2022
DATE LAST PLOTTED: 06/12/2022

DRAWING NO:
1726/CLP01

CURRENT REVISION NOTES:

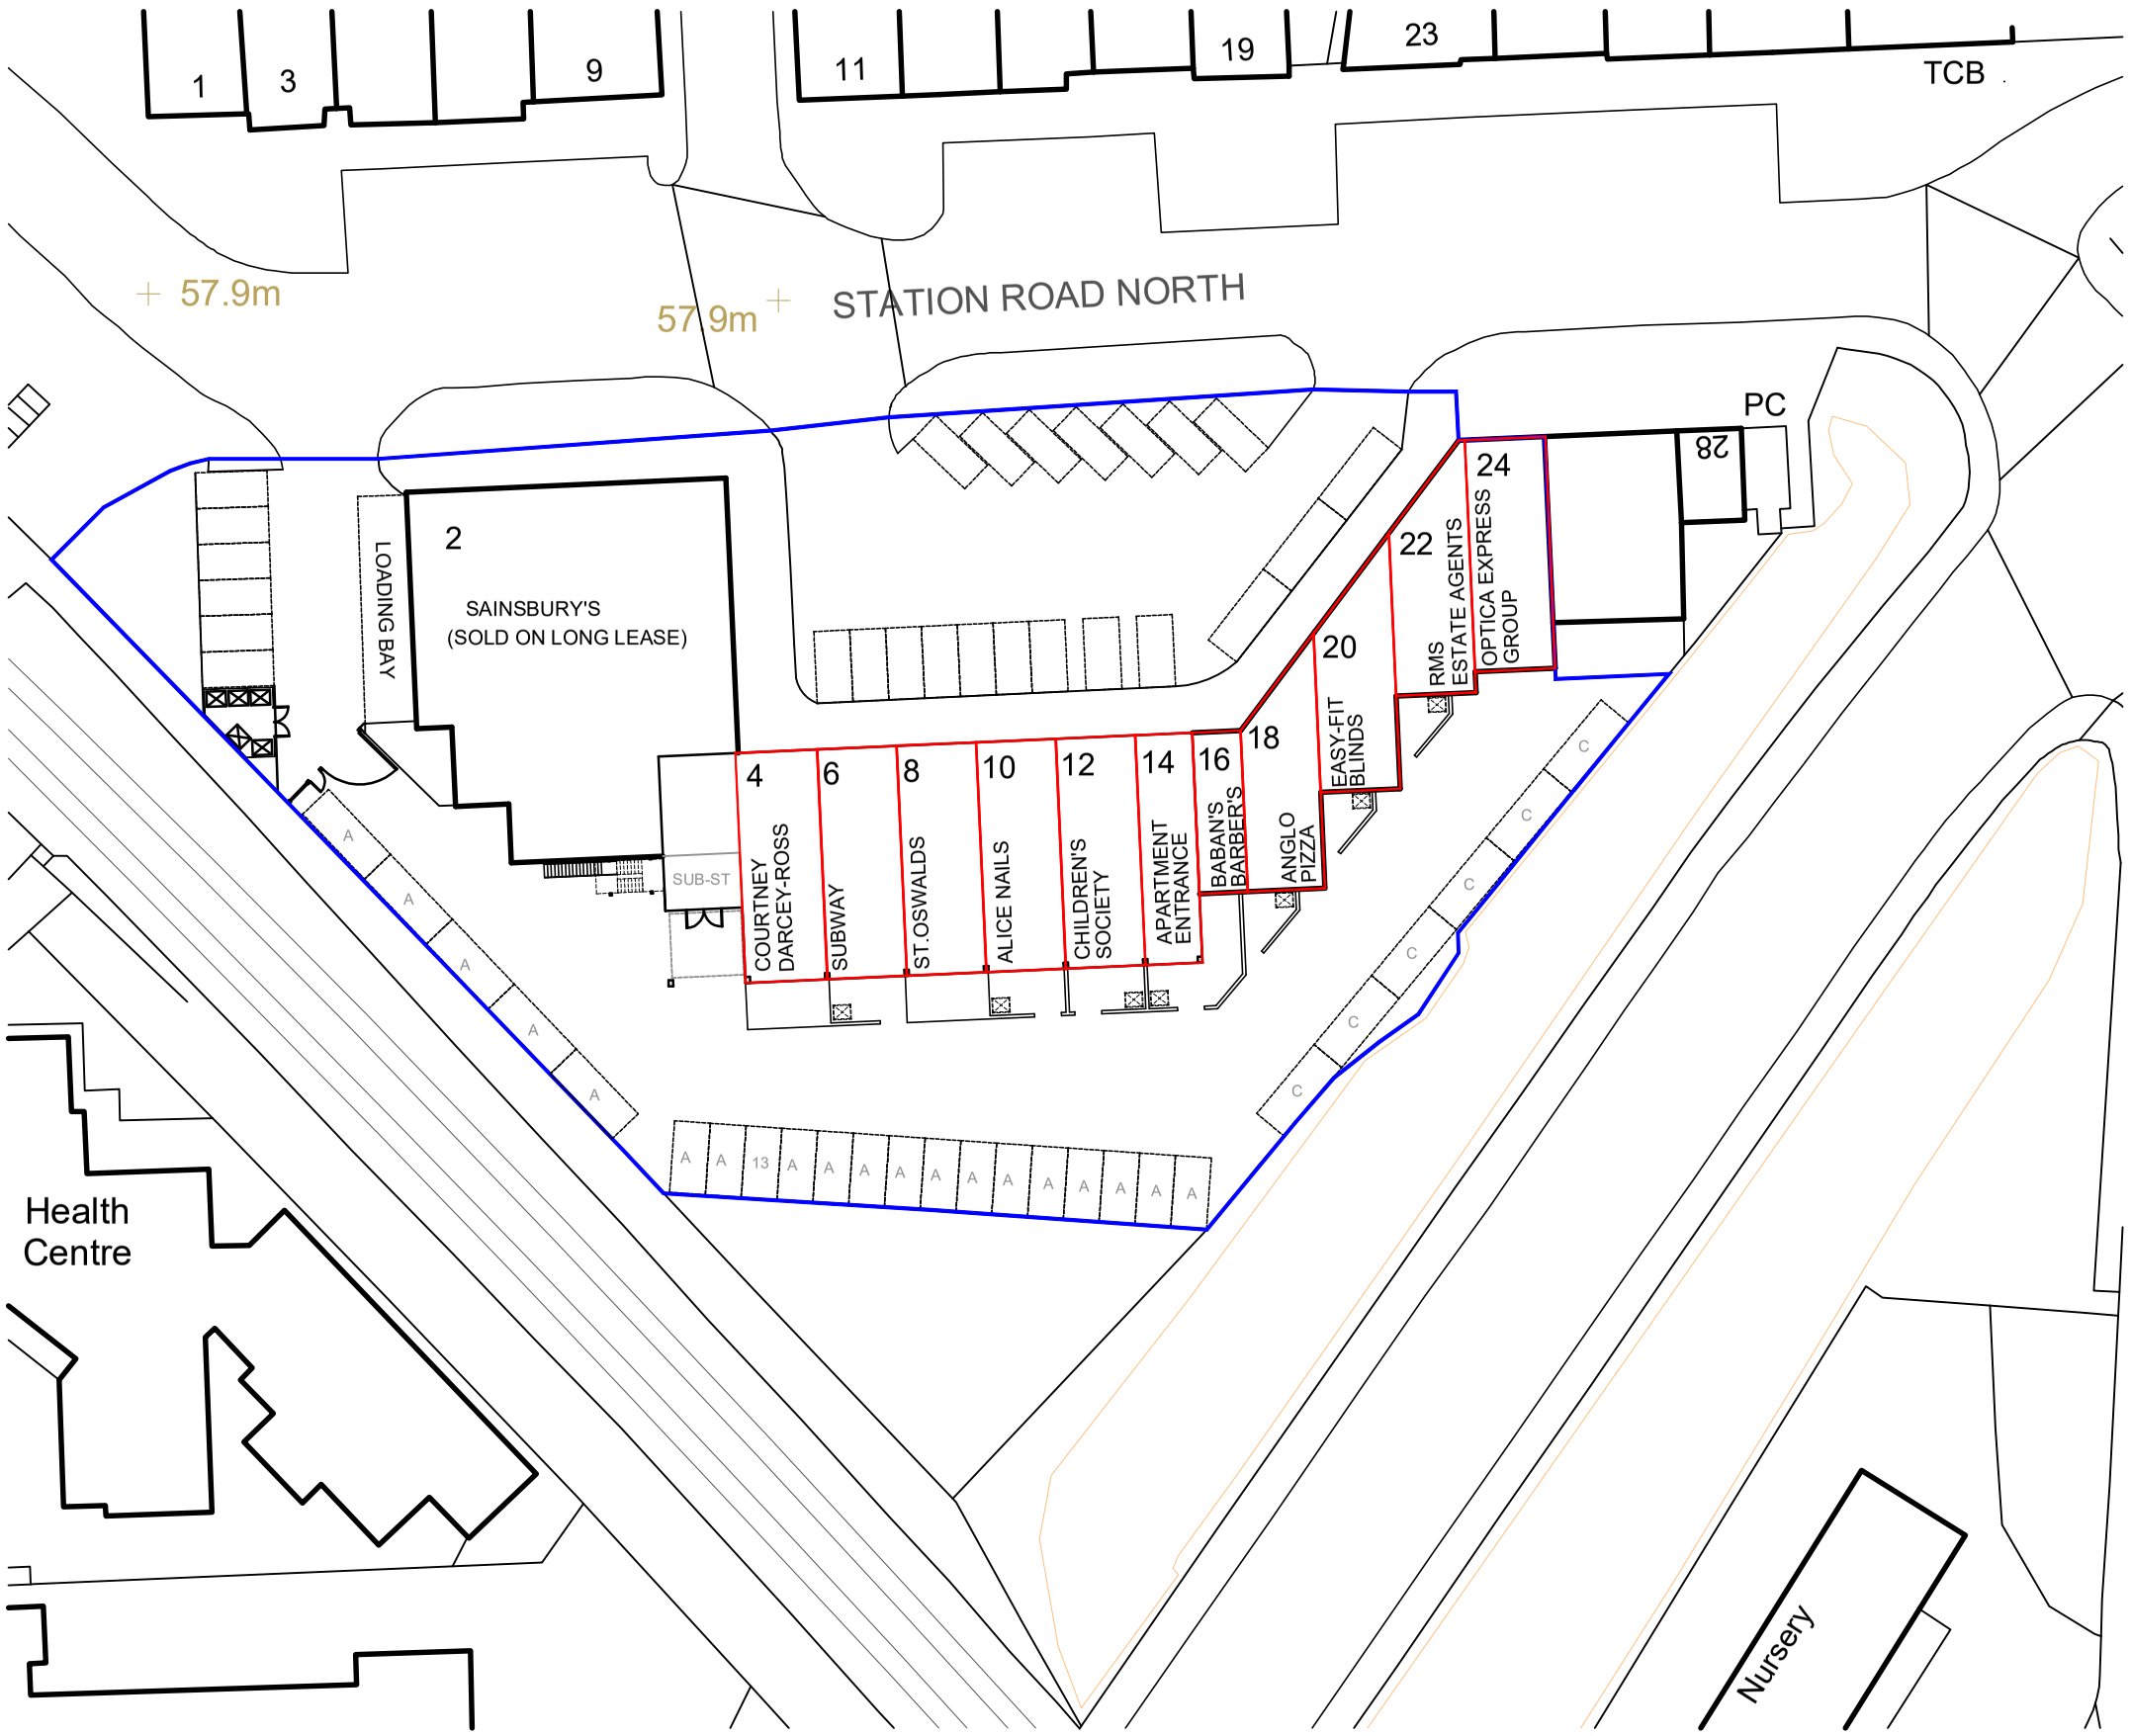

KEY

2	SAINSBURY'S (SOLD ON LONG LEASE)
4	COURTNEY DARCEY ROSS
6	SUBWAY
8	ST.OSWALDS
10	ALICE NAILS
12	CHILDREN'S SOCIETY
14	APARTMENT ENTRANCE
16	BABAN'S BARBER'S SHOP
18	ANGLO PIZZA
20	EASY-FIT BLINDS
22	RMS ESTATE AGENTS
24	OPTICA EXPRESS GROUP
A	APARTMENT PARKING
C	COMMERCIAL PARKING